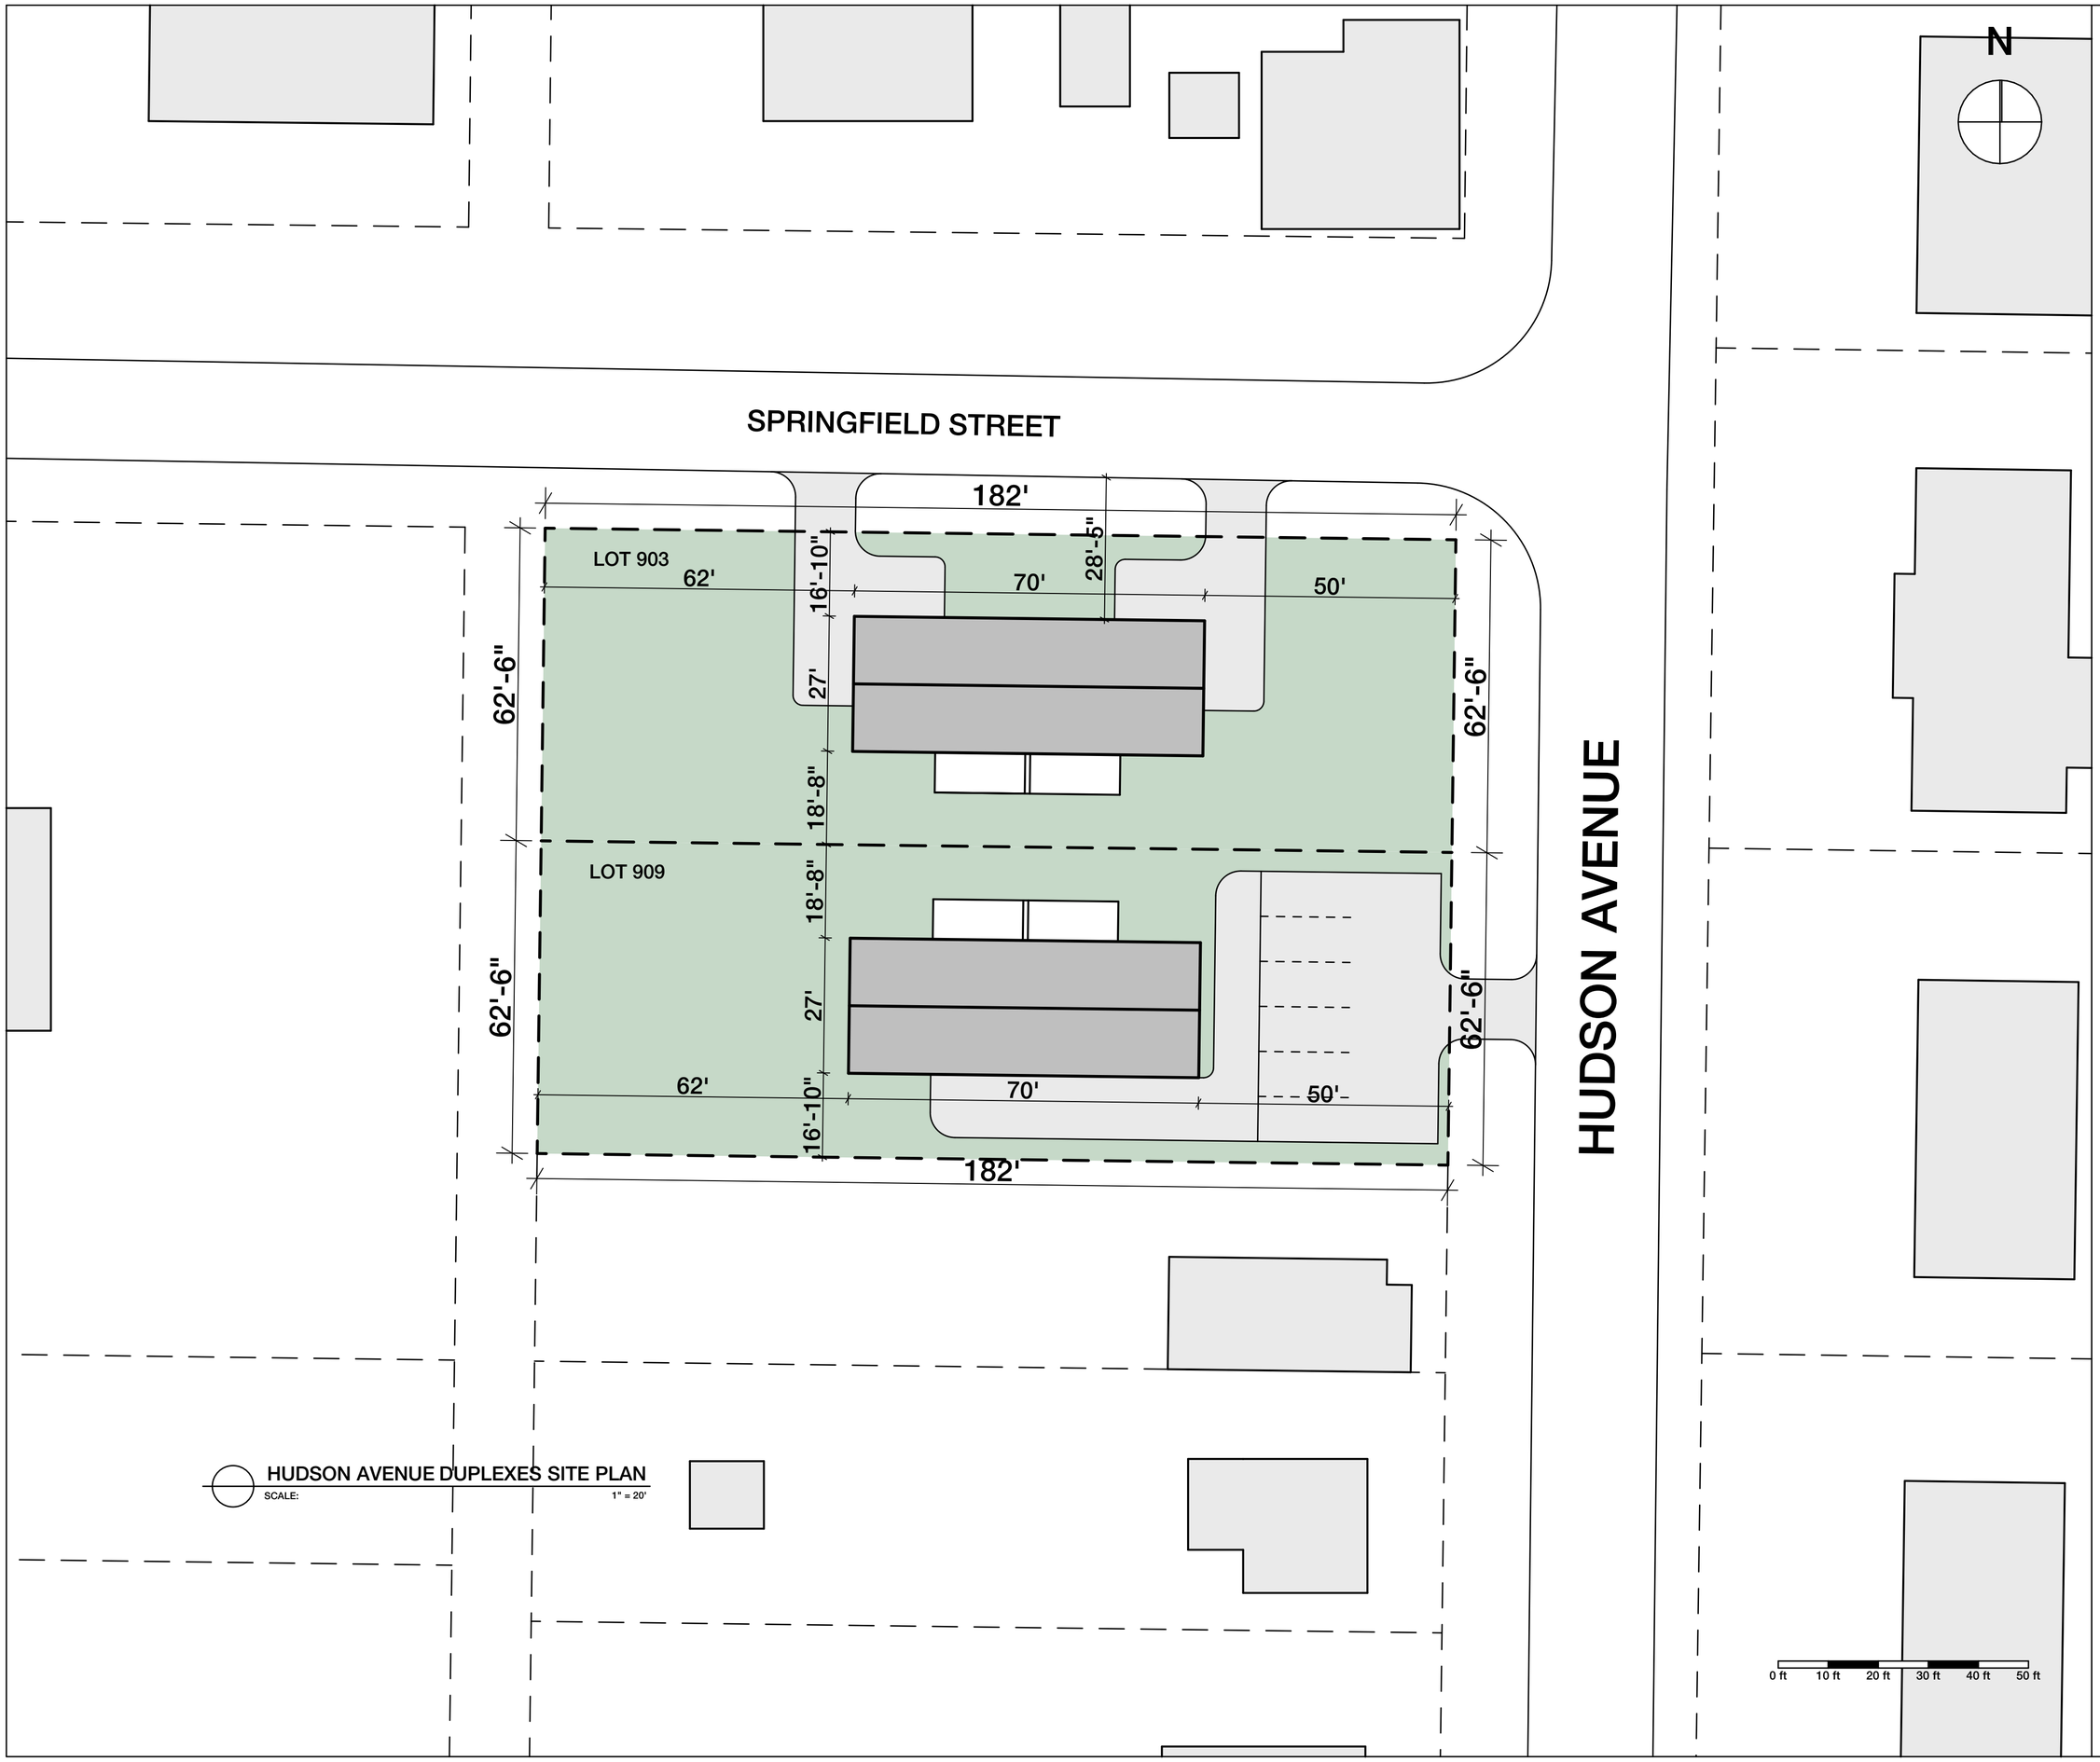

HUDSON AVENUE DUPLEXES SITE PLAN

SCALE: 1" = 20'

NOTES

PROJECT NAME AND ADDRESS

HUDSON AVENUE DUPLEXES

909 & 903 HUDSON AVE., AURORA, MO, USA

DATE

01.10.2025

SCALE

1" = 20'

PAPER SIZE

24 x 18 inch

PAGE

1